Rules and Regulations

of

The Crown Hill Cemetery

Indianapolis, Ind.

1911

BOARD OF MANAGERS

1911

VOLNEY T. MALOTT, President
NICHOLAS McCARTY, 1st Vice-President
JOHN S. DUNCAN, 2d Vice-President
THOMAS H. SPANN, Treasurer

GEORGE B. YANDES HARRY S. NEW
JOHN F. WALLICK

WALTER H. WHEELER, Superintendent
WILLIAM F. LANDES, Secretary

RULES AND REGULATIONS

of

The Crown Hill Cemetery

VISITORS

The Cemetery will issue to each proprietor of one or more lots one ticket of admission into the grounds under the following regulations, and such as may hereafter be adopted, the violation of any of which, or the loan of the ticket, will involve a forfeiture of the privilege:

1. Tickets, to be styled "Special Tickets," may be issued to persons not proprietors, some members of whose families may have been interred on a "single interment" lot or on the lot of a proprietor.

2. All proprietors of lots are requested to present their tickets of admission at the gate before entering the grounds. Each proprietor shall have the privilege of introducing strangers.

3. All visitors, whether in vehicles or on foot, are required to have tickets, to be presented to the gate-keeper, in order to gain admittance. Such tickets can be obtained on application to the Superintendent, at the office of the Association, or of the President or any of the Managers.

4. No bicycle riding will be allowed in the Cemetery grounds.

5. No driving will be allowed through the grounds faster than a walk.

6. Horses must not be left unless fastened where places are provided for the purpose; and no riding on horseback will be permitted on the grounds.

7. All persons are prohibited from writing upon, defacing or injuring any monument or other structure, in or belonging to the Cemetery.

8. No flowers, shrubs or plants to be taken out of the Cemetery grounds by any one under any circumstances.

9. All persons are prohibited from plucking any flowers, either wild or cultivated, injuring or breaking any tree, shrub or plant, or entering on any individual lot without leave.

10. The firing of any volley, or salute in the Cemetery grounds, at a military funeral, is prohibited, except when special permission is obtained from the Superintendent.

11. The gates are opened at sunrise and closed at sunset.

12. No money may be paid to the keeper of the gate, or any other person in the employ of the Cemetery, in reward for any personal services or attention.

13. Children will not be admitted unless attended by some person who will be responsible for their conduct.

14. No persons having refreshments of any kind will be permitted to bring them within the grounds, nor will any smoking be allowed.

15. Persons having baskets, or any like arti-

cle, must leave them in charge of the gatekeeper.

16. Visitors are reminded that these grounds are sacredly devoted to the interment of the dead, and that a strict observance of the decorum which should characterize such a place will be required.

17. Any person disturbing the quiet and good order of the place by noise or other improper conduct, or who shall violate any of the foregoing rules, will be compelled instantly to leave the grounds.

18. Dogs will not be admitted to the inclosure.

19. No omnibus will be admitted within the grounds.

20. The Superintendent is charged with the execution of these rules and regulations. It is of the utmost importance that there should be a strict observance of all the proprieties due the place, whether embraced in these regulations or not, as no impropriety will be permitted to pass unnoticed. All well disposed persons will confer a favor by informing the Superintendent of any breach of these rules that may come under their notice.

LOTS

Persons desiring to acquire lots in the Cemetery, and not being able to pay the entire price thereof in cash, will be required to pay not less than one-half of the price in cash, and to execute his note or notes for the remainder of the price in such amounts and upon such time as may be mutually agreed upon. But the payment of such money and the execution of such

note or notes shall not confer any title whatsoever upon the purchaser to said lot or any part thereof until all of said notes shall have been fully paid. And upon failure to pay any of said notes in whole or in part, at maturity, the Cemetery shall have the right, at any time thereafter, to enter upon said lot and remove any body or bodies interred thereon, together with all monuments or marking stones, to other grounds reserved for single interments; and in such event, all moneys theretofore paid shall be deemed and taken as having been paid in consideration of the right to bury upon such lot and the occupancy thereof for the time being, and for the price of said grounds to which such body or bodies shall have been transferred, and to cover the cost of transferring such remains, monuments and marking stones; and thereafter such proposed purchasers shall have no right or equity whatever in the lands so conditionally purchased. And in no case shall a deed be executed for any lot until the same has been fully paid for.

1. The proprietor of each lot shall have the right to erect proper stones, monuments or sepulchral structures strictly subject to the regulations governing the same.

2. The proprietor of each lot shall erect, at his or her expense, suitable landmarks of stone, at the corners or boundaries thereof, not less than two and one-half feet long, and set even with the surface of the ground, and shall also cause the number thereof to be legibly and permanently marked on such stones, and if the proprietor shall omit, for thirty days after notice, to erect such landmarks and mark the number, the Managers shall have the authority to cause

the same to be done at the expense of the proprietor.

3. All persons are prohibited from planting trees, shrubs or plants on lots or graves, and from planting any flowers in the Cemetery grounds. Flowers are permitted in vases or urns, and cut flowers may be placed upon the graves, but will be removed as soon as they become faded and unsightly in appearance.

4. If any trees or shrubs situated in any lot shall, by means of their roots, branches, height or otherwise, become detrimental to the adjacent lots, walks or avenues, or dangerous or inconvenient to passengers, it shall be the duty of the Managers, and they have the right, to enter into the said lot and remove the said trees or shrubs or such parts thereof as are thus detrimental, dangerous of inconvenient.

5. All lots set with grass or sodded, and not unnecessarily encumbered with shrubbery, or otherwise, will be kept in order free of expense to the owner.

6. Lots shall not be used for any other purpose than as a place of burial for the dead; and no trees within the lots or borders shall be cut down or destroyed without the consent of the Managers of the corporation.

7. If any monument, effigy, or any structure, or object whatever, or any inscription be placed in or upon any lot, which shall be determined by the major part of the Managers to be, or to have become, offensive or improper or injurious to the appearance of the surrounding lots or grounds, the said Managers shall have the right and it shall be their duty to enter upon such lot and remove the said offensive, improper, or unsightly structure or object.

If any vault, tomb, sarcophagus, mausoleum or like structure in which bodies are interred, be erected in or upon any lot, and same shall fall into a state of dilapidation or decay, which shall be determined by the major part of the Managers to be offensive or in any way injurious to the appearance of the surrounding lots or grounds, no adequate provisions having been made by the owner for the repair and preservation of such structure, the said Managers shall have the right and it shall be their duty to enter upon such lot and remove the said offensive or unsightly structure and inter the body or bodies in the earth upon said lot, maintaining the lot in good condition similar to other lots where earth burials are made.

8. Proprietors shall not allow interments to be made in their lots for a remuneration. All interments in lots shall be restricted to the members of the family and relations of the proprietor thereof, except special permission to the contrary be obtained, in writing, from the Superintendent.

9. All deeds when executed shall be construed as simply granting to the proprietor, being the original purchaser of the lot conveyed, the right to use said lot for burial purposes, for the interment of himself, his family, his relations and descendants, and such other persons as in his lifetime he shall have procured the permission of the Superintendent to bury thereon as above provided. But such burial right shall not be transferable, either by voluntary or involuntary conveyance or by descent to any other person or persons without the express consent of the Board of Managers of the Cemetery.

10. All lot owners are prohibited from selling their lots in whole or in part, or from transferring the same without the express permission of the Board of Managers of The Crown Hill Cemetery, and whenever the Board of Managers shall, after an investigation of an individual case, agree to repurchase a lot formerly sold, payment will be made when the lot owner shall have conveyed by deed the lot to the Cemetery, furnishing good and sufficient title, approved by the Attorneys for the Board, and no more will be paid than was originally received, and in no case will any lot be repurchased upon which an interment has been made.

11. Private fences or enclosures around lots will not be allowed.

12. No interments are allowed until the payment for the lot is provided for as required by the regulations prescribed for the purchase of lots; and if at any time any note or notes, executed upon the execution of a conditional contract for the purchase of a lot, shall be past due, no further interment shall be allowed thereon until such note or notes shall either be paid or the prompt payment thereof secured to the satisfaction of the Board of Managers.

13. All graves shall be dug by workmen in the employment of the Corporation, for which reasonable charges will be made.

14. Proprietors wishing improvements on their lots must pay for the same to the Superintendent when ordered.

15. Trellises of any kind are prohibited on the grounds of the Cemetery.

16. No enclosures of any kind allowed around graves.

17. No trees, plants or shrubs in the corners of lots as boundary marks allowed.

18. All graves to be sodded all over, the mounds to three inches in height in the center, with rounded sides and ends. All graves to be made, sodded and cared for by the Cemetery.

19. Lot-owners are prohibited from placing on lots or graves all toys, cases, boxes, globes, shells, cans, jugs, bottles and bric-a-brac of every description; any such articles found on the Cemetery grounds will be removed.

20. No wooden benches, chairs, settees, headboards or wooden articles of any kind allowed on the grounds.

21. Heavy loads will not be allowed to enter, unless by permission of the Superintendent.

22. The grading of all lots must be under the direction of the Superintendent, and by hands employed regularly on the grounds.

23. No burials will be allowed on Sunday except when an immediate interment is ordered by the Board of Health.

24. As Crown Hill Cemetery, under its present regulations, gives every grave and lot the necessary care to keep it perpetually in good order and condition, no special funds for any special care or decoration of graves or lots will be received.

MONUMENTAL WORK

1. All monumental work must be brought into the Cemetery grounds at the East entrance.

2. All foundations for all stone work must be built by the Cemetery, and must be ordered and paid for at the Superintendent's office at least two weeks in advance of the arrival of the work.

3. All monuments and headstones must be of a good quality of granite, marble or other stone adapted to such purposes. No other material will be allowed in the Cemetery grounds.

4. No head or foot stones over one foot in height above the surface of the lot allowed, and must be four inches or more in thickness.

5. Only one stone can be placed at a grave, both head and foot stones not allowed.

6. At the single interments no monument or stone of any kind over one foot in height will be allowed, and must be placed at the head of the grave.

7. Curbings of stone around graves will not be allowed on the Cemetery grounds.

8. Only one monument on a lot will be allowed, except by permission of the Board of Managers.

9. In the erection of monuments, vaults, tombs or other structures, a place will be designated by the Superintendent for the deposit of the stones, brick or other materials, which shall not remain longer on the ground than is actually necessary for their construction.

10. All workmen employed in the construction of vaults, erection of monuments, landmarks or any other work, must be subject to the control and direction of the Superintendent; and any workmen failing to conform to this regulation will not be permitted afterward to work on the grounds.

11. The erection of a monument on any lot will not be permitted until the lot has been entirely paid for.

12. No vaults, tombs or mausoleums, partly above ground and partly under ground, or

wholly under ground with an entrance above ground, will be permitted.

Surface vaults, i. e., vaults in the ground at the surface, covered by a slab, are not recommended, but will be permitted, provided plans for same are approved by the Superintendent, to whom they must in all cases be submitted before the work is begun.

In any case, such vaults will be required to have suitable foundations extending to a depth of six feet from the surface, and the covers must be of granite of good quality not less than eight inches thick. The covers shall extend not more than six inches above the surface at any point, and when an interment is made must be set in cement and sealed with an air-tight joint.

Slabs which are not covers for surface vaults will not be permitted on graves.

MAUSOLEUMS

The erection of a mausoleum, or a vault or tomb above ground, will be permitted only upon compliance with the following requirements, which are considered essential to the best interests of the lot-owners and the Cemetery:

A. The lot upon which such a structure may be erected shall be a lot set apart and designated by the Cemetery as a "Mausoleum Site," and shall have an area of not less than four times the area to be occupied by the structure, but in no case shall the area of the lot be less than 1,200 square feet.

B. The plans, specifications, and position on the lot for such a structure must be submitted to the Superintendent and approved by him; and the Cemetery reserves the right to prohibit

the erection of any structure that is not considered suitable or desirable in the Cemetery.

In any case, the material of such a structure must be granite of good quality; the foundations must be not less than six feet deep or less than two feet thick in the outside walls; the stones of the walls and roof of the superstructure must be not less than twelve inches thick at any point and must be of sufficient size to reduce as far as possible the number of exposed masonry joints; the roof must be supported on the walls of the building without requiring intermediate supports; all metal work must be bronze of standard quality; a complete system of ventilation must be provided; the crypts must each be completely inclosed independently of the walls of the building and so arranged that each can be hermetically sealed after a body is placed therein; and an air space must be provided between the crypts and the walls of the building. The selection of the position on the lot must be made with a proper regard for the relation of the mausoleum to the adjacent lots and monuments and for the general appearance of the grounds.

C. The perpetual maintenance of such a structure, that is to say, the future repair, preservation and cleaning of the Mausoleum, must be provided for in the following manner:

When the plans and specifications for the mausoleum are submitted, the Superintendent will estimate the probable annual expense of the maintenance and cleaning of the structure, and report his recommendations to the Board of Managers.

The Board of Managers will then fix an amount in consideration of the payment of which to the Cemetery, the Cemetery will enter

into an agreement with the lot-owner to expend a given average sum per year in the repair, preservation and cleaning of the mausoleum. In no case, however, will this amount be fixed at less than one thousand dollars for a mausoleum or tomb wholly above ground. This agreement must be executed, and the full payment of the sum stipulated therein must be made to the Cemetery before work on the mausoleum is begun.

An agreement, similar to the one for new mausoleums, will be made with owners of mausoleums now standing, and they are urgently solicited to make such provision for the future care and preservation of their mausoleums, while those most interested are yet living, and to the end that these structures shall forever remain intact as places of sepulture and as ornaments to the Cemetery.

In making such an agreement with reference to a mausoleum now standing, it is essential that provision first be made for putting the building in the best possible condition before the Cemetery is charged with the care of it.

CHAPEL AND RECEIVING VAULT

Oftentimes lot-owners and others find it desirable to postpone an interment pending the arrival of relatives or friends from a distance, or until a convenient time can be found for the selection and purchase of a lot when due attention can be given to the many important considerations involved, or for other reasons.

For the accommodation of the public under such circumstances, the Chapel and Receiving Vault is available for funeral services and for the temporary deposit of bodies. The charges for the first month have been placed at a nom-

inal sum and include the receiving and removing of the body and the use of the Cemetery hearse for the interment. Applications for the use of the chapel and vault should be made at the office of the Cemetery or through the undertaker, and will be allowed under the following regulations:

The remains of a person who has died of a contagious disease will not be permitted in the chapel or vault. The Cemetery also reserves the right to refuse the use of the chapel or vault at any time at the discretion of the Superintendent, without assigning a reason.

The length of time bodies will be permitted to remain in the vault will, in all cases, be determined by the Superintendent, and the Cemetery reserves the right to make interment on twenty-four hours' notice to friends, whenever this may appear necessary. The Cemetery also may require the use of hermetically sealed cases for bodies in the vault, at the discretion of the Superintendent.

The payment of seventeen dollars, or thirteen dollars for children under 10 years of age, will be required of all persons making application for the use of the vault, which includes five dollars for the first month's charges and a deposit of twelve dollars, or eight dollars for a child under 10, to cover the cost of a single interment grave. This payment will usually be made by the undertaker and included by him in his bill to the family, and he will also be expected to furnish the box, if one be used, when the interment is made. The undertaker will also furnish the Cemetery with the name and address of the person who has the body in charge, and who will make the subsequent arrangements for the interment of same.

If interment be made on a lot owned at the time or subsequently purchased, this deposit of twelve dollars, or eight dollars for a child under 10, will be applied to the vaultage account or the lot account or other Cemetery charges, and the difference adjusted on the basis of the regular schedule of Cemetery charges at the time the interment is ordered.

The charges for the use of the Chapel and Receiving Vault are payable in advance, and interments are subject to be made from the vault by the Cemetery in a single interment grave at the expiration of the time paid for, without notice to friends.

In burials from the vault it is recommended that the friends assemble at the grave, where the remains will be taken by the Cemetery hearse.

Flowers will be permitted to remain in the vault only as long as they are in good condition.

SCHEDULE OF CHARGES FOR USE OF CHAPEL AND RECEIVING VAULT

Use of Chapel for services	$5 00
Receiving and removing each body, including use of Cemetery hearse and vault charges for first month or fraction thereof	5 00
Vault charges per month, or fraction thereof, after first month	10 00

LEGAL DESCENT OF BURIAL RIGHTS

Inasmuch as questions have sometimes arisen as to the rights of kindred of the original purchaser of a lot, after his death, to burial upon said lot, to make this right more certain and definite, it is hereby declared:

(*a*) That the surviving wife or husband (as the case may be) shall have the first right of interment to the exclusion of all other persons.

(*b*) That the original purchaser may, either at the time of his purchase, or at any time thereafter prior to his decease, execute under his hand and seal and duly acknowledge before any officer authorized to take acknowledgments of deeds, an instrument directing who shall be interred upon said lot, and deposit said instrument with the Cemetery: *Provided*, If said purchaser shall desire to designate any other person than of his immediate family or kindred, he shall first obtain the permission of the Superintendent as above provided; and in event such designation is so made, no person other than the persons so designated shall be interred upon said lot.

(*c*) In event the original purchaser shall not in his lifetime have made such designation as to the persons to be buried thereon, the heirs of said purchaser may, by an agreement in writing among themselves, duly signed and acknowledged before some officer authorized to take acknowledgments of deeds, and deposited with the Cemetery, determine who among them shall have the right of burial upon said lot. Such agreement shall be accompanied with satisfactory evidence in writing that the persons signing the same are all the heirs of the original purchaser.

(*d*) In event the original purchaser shall not have made such designation, and the heirs shall not have consummated such agreement, then the direct lineal descendants of such purchaser shall, in the order of their death, be entitled to interment thereon, until all unoccupied space shall be filled. In such case, if there are no lineal descendants, then the collateral kindred in the nearest and equal degree of consanguinity in the order of their death shall be thus entitled to interment thereon until said lot shall have been fully occupied.

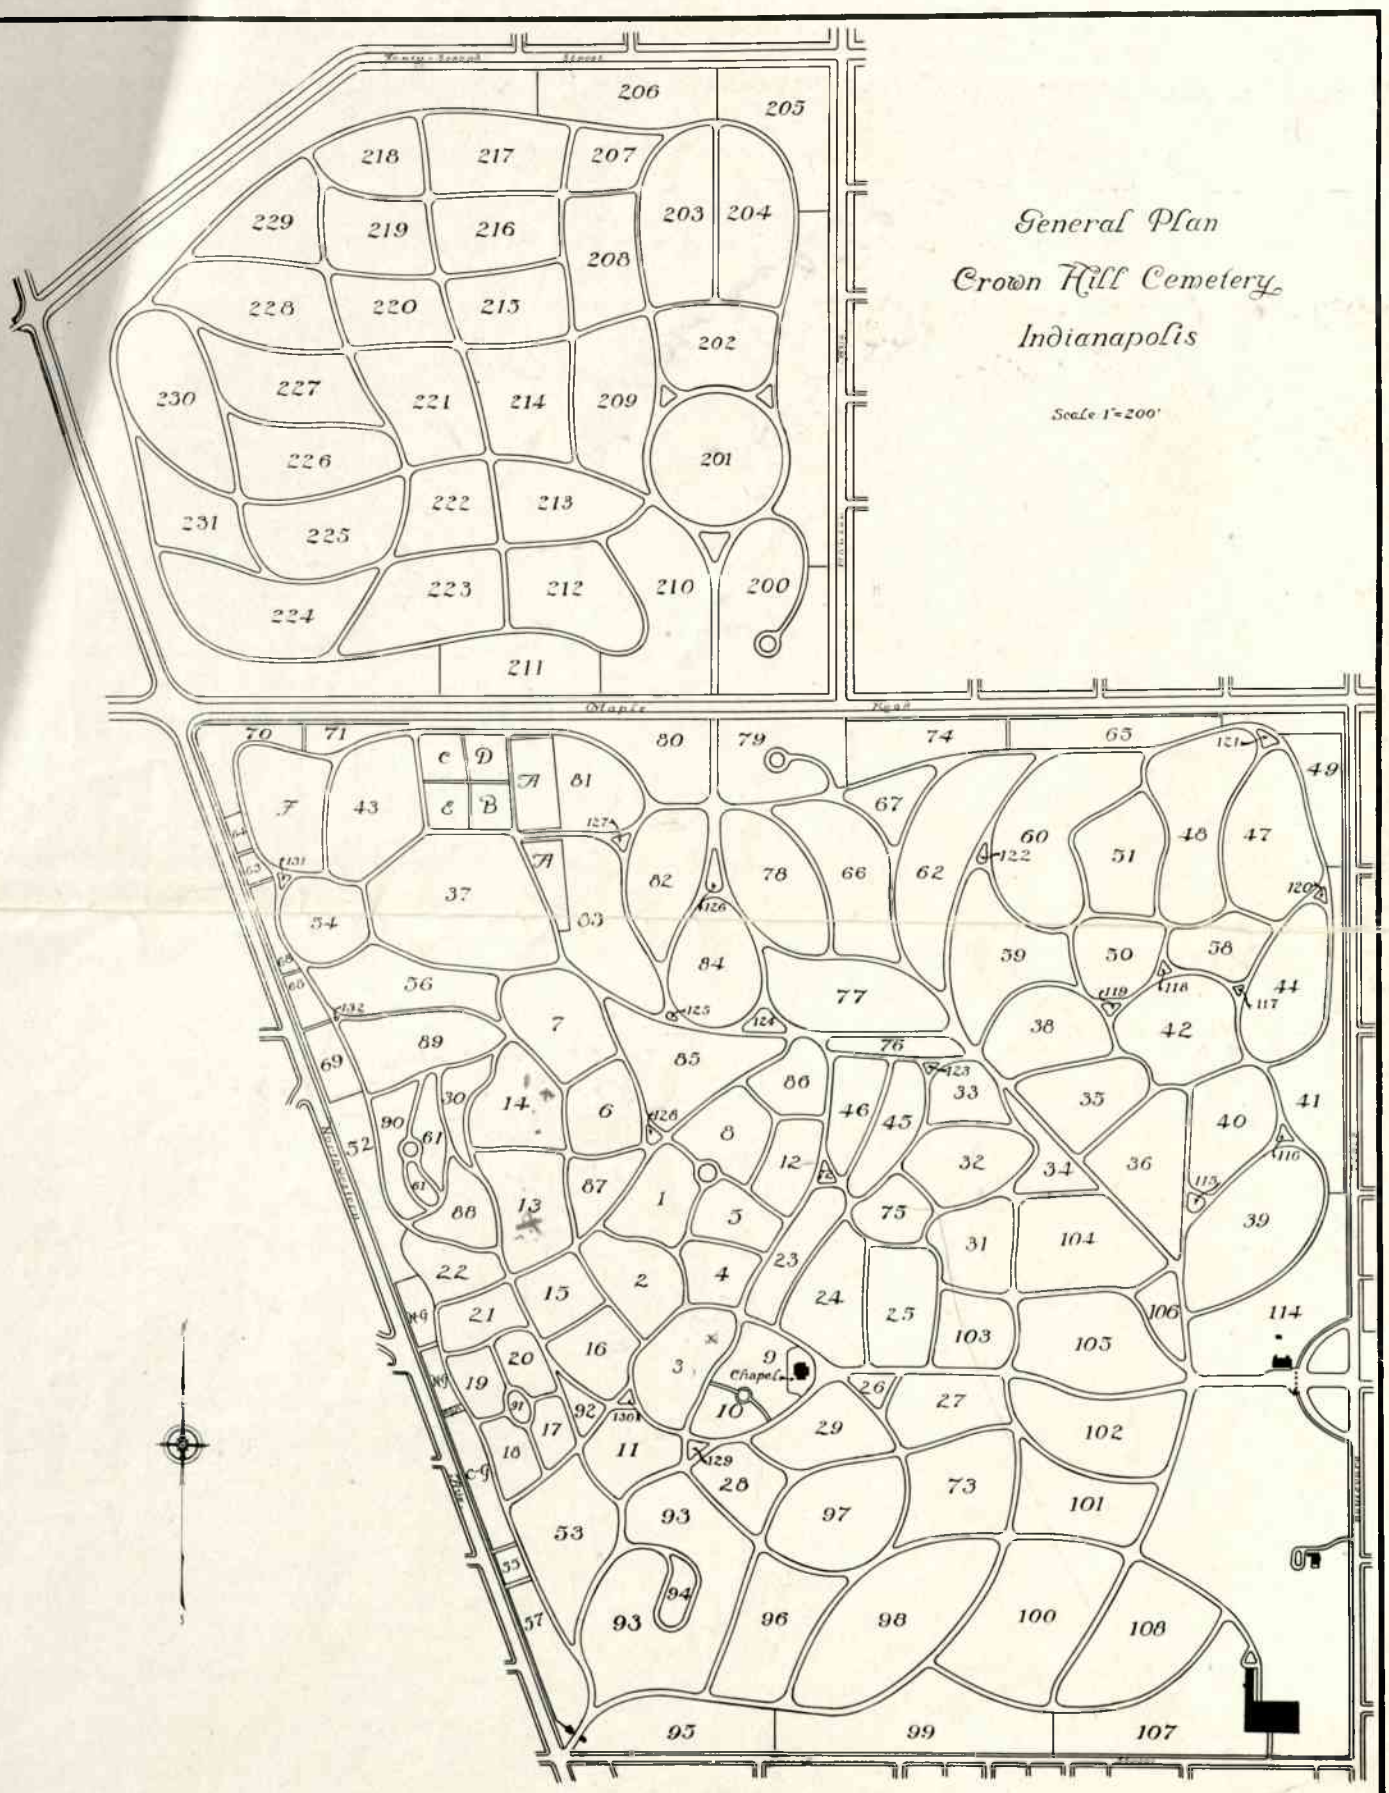
General Plan
Crown Hill Cemetery
Indianapolis
Scale 1"=200'
Maple
Chapel

Listed by IBG

Bethel Cemetery
Marion county, Indiana

out Lafayette Road (Pike Twp.)

Archer, Esther wife of Joseph Archer
d. 12-11-1867 aged 64y

Archer, Joseph (Sr.) d. 2-15-1854 aged 64y 8m 15ds

Archer, Keziah wife of John Archer
d. 5-28-1865 aged 39y 11m 15ds

Delong, Alice wife of Moses 1855 - 1927

Delong, Moses 1851 - 1910

Felton, Alexander d. 9-2-1854 aged 58y 4m 27ds

Felton, Frances wife of Alexander Felton
d. 2-17-1883 aged 80y 4m

Guion, Elizabeth wife of George Guion
d. 3-18-1882 aged 84y 10ds

Gullefer, Aaron
d. 9-4-1853 aged 54y 3m 6ds

Gullefer Elizabeth wife of Stephen Gullefer Sr.
d. 3-30- 1853 aged 74y 8m 3 ds

Gullefer, Emely 1st wife of Stephen Gullefer Jr.
d. 7-2-1853 aged 27y 6m 29ds

Gullefer, Lydia wife of Aaron Gullefer
d. 6-1-1871 aged 67y 4m 5ds

Gullefer, Matilda 2nd wife of Stephen Gullefer Jr.
b. 2-23-1823
d. 3-18-1906

Gullefer, Nancy A. wife of Henry C. Gullefer
d. 1-27-1876 aged 37y 2m 25ds

Gullefer, Stephen Jr.
b. 11-28-1821
d. 10-9- 1901

Gullefer, Stephen Sr.,
d. 7-25-1833 aged 57y 3m 10ds

Guthrie - Alexander
d. 7-30-1850 aged 73 y

Listed by IBB

Macedonia Cemetery
Marion County, Indiana
Pike twp.
(northwest of Traders Point)

Delong, Isaac d. 7-22-1881 aged 71y 7m 12ds

Delong, Isaac N. b. 7-28-1842
d. 11-14-1902

Delong, Kelley son of R.M. & Mary E. Delong
b. 1-6-1871
d. 2-4-1871

Delong, Marinda S. wife of Isaac N. Delong
b. 2-28-1852
d. 6-11-1904

Fitch, Ellen wife of Samuel Fitch
d. 4-19-1871 aged 48y 7ds

Fitch, Samuel d. 6-23-1904 aged 85y 7m 23ds

Ayers, George N. 1856 - 1900

Gorrell, Elizabeth wife of Wm. Gorrell
d. 7-27-1865 aged 73yrs

Gorrell, James b. 2-11-1828
d. 2-26-1912

Gorrell, Sarah wife of James Gorrell
b. 4-4-1849
d. 2-25-1931

Gorrell, Wm. d. 6-29-1868 aged 82yrs

Gossett, Mary G. wife of Nathaniel Gossett
b. 11-22-1822
d.1025-1910

Gossett, Nathaniel b. 12-23-1820
d. 10-28-1903

Wilson, Jane d. 3-29-1874 aged 79y 8m 24ds

Wilson, John P. d. 10-28-1876 aged 64y 8m 10ds

Wilson, Sarah d. 7-15-1892 aged 85y 15ds

Mc Vey cemetery cont'd-

Mc Vey, Jane M. (Buchannan) wife of Thos. Mc Vey
d. March 4, 1857 aged 38y 5m 1d
(Jane M. is if the mortuary Buchannan family)
see Beers "Prominent Indianapolis Citizens"

Mc Vey, John b. Franklin Co. Va. June 7, 1790
d. Oct. 8, 1853 aged 63y 4m 1d

Mc Vey, Joseph son of T.M. & Jane Mc Vey
d. Jan,1, 1857 aged 19y 2m 3ds

Mc Vey, Thomas d. 1857-aged ~~44~~74y 8m 24ds

(stone broken may have been 44yrs 8m 24ds)

Raab, Charles J. son of P. & C. Raab
d. 7-16-1881

Raab, Christiana wif e of Peter Raab
d. 6-20-1889 aged 60 years

Raab, Herman d. Jan. 18-1853 aged 47 years

Raab, Peter F. son of P. & C. Raab
d. Aug. 5, 1863 aged 20 yrs

Reed, Sarah M. dau of Wm. & Malinda Reed
d. Feb. 15, 1844 aged 16y 1m 3ds

Rogers, W..C. Co. 6 - 116th Indiana Inf.

Russell, Armilda wife of James M. Russell
d. 6-28-1864 aged 19y 4m 6ds

Russell, Halleck son of J. M. & A. Russell
d. 1864 (infant)

Shewmon, Andrew son of A.B. & M.M. Shewmon
d.1841 (young)

Shewman, Catherine (no dates)

Shewmon, James son of A.B. & M.M, Shewmon
d.1843 (young)

Shewmon, Mary Ann dau of A.B. & M.M. Shewmon
d.1845 (young)

Staley, Abraham d. 2-27-1845
aged 76y 11m 27ds

Staley, Isaac d. 12-27-1887 aged 75y 7m 8 or9 ds

Staley, Mary wife of Abraham Staley
d. 3-25-1841 aged 66yrs

The State Library has a copy of the stones - before the Cemetery was desicrated

OLD GREENLAWN CEMETERY

INDIANAPOLIS, INDIANA

MARION COUNTY, IND.

This old cemetery was located on the [redacted] Kentucky avenue and on the ease side of white River. (a traction fréight house and the Link-Belt were built on the site) Families with members in this old cemetery, were asked to remove the remains before the building was begun.

Accordingly some bodies and stones were removed but many had no friends in the locality, so were destroyed.

The following is a list of the tombstones (and let us hope) and the bodies removed to Floral Park cemetery. IBB listed these in 1936.

---------- Andrew J.
son of W.H. & Lucinda ----------

---------- Lilly
dau, of W. H. & Lucinda --------

Jimmie ---------- son of ----------
d. July 21, 18 -------

---------- Thomas
d. Oct. 28, 1847 aged 17 years 5 monts and 17days

Anderson, Jacob d. Aug. 19, 1860
aged 55 years

Apple, Malinda wife of S. Apple d. Jan 17, 1847
aged 22 years 8 months and 2 days

Beebbinger , Christian Frederick

--------- ---------- -----

Grave, John d. 2-6-1848

Gregg, David L. d.2-26-1832 aged 43y 3m 12ds

Haefner, Robert d. 1861
son of F. &. K.

Hall, Litle H. d. 3-20-1865 aged 35y 5m 20ds

Hartpence, Mary consort of Zenas Lake
b. 1-17-1770
d. ----------

Hinman, Henry S. d. 7-26-1833 in the 22nd year of his life

Hood, Baby

Jenkins, Christiana B. wife of A.W. Jenkins
d. July 23, 1850

Johnson, David Jr. b. 6-9-1819
d. 1-28-1845

Johnson, Elizabeth Ann dau of David & Mahala Johnson
b. 11-21-1841
d. 9-25-1842

Knight, Wm. S. son of E. & Nancy Knight
b. 11-29-1825
d. 9-25-1845

Lake, Mary consort og Zenas Lake
b. 1-17-1770
d.----------

Lake, Zenas b. 2-1-1770 d.5-17-1842

Lane, Daniel C. d. 1830 aged 60 years

Levy, Harriett, infant d. 1857

Linkenback, Earl W. son of E.WM. & Kate Linkenback

Linkenback, Leona A. dau of E. Wm. & Kate Linkenback

Madden, J. H.

Mattler, Jacobina dau of Hohn & A?M. Mattler

West Union Missionary Baptist Church graveyard.
Marion County, Indiana

On West 30th street, west of Kessler Boulevard.
near Indianapolis, Indiana (Marion county)
listed 1936 by IBB

Adams, John W. d. 1-23-1871 aged 50y 9m 1d

Adams, Wm. d.1861 infant son of John W. Adams

Bain, Nancy A, dau of S.P. & L. Bain
b.April 15, 1879
d. Oct.18, 1895

Bain, Simeon P. b. 2-20-1848
d. Nov. 8-1899

Black, Jemima d.3-27-1876 aged 82y 8m 15ds

Brown, Mahala (nee Moss) d. Aug. 28-1891 aged 81 yrs

Cline, James M. 1882 1898

Cline, Martha 1885 1885

Cline, Mary 1861 1885

Cline, Wm. (Rev.) d. 12-15-1888 aged 69y 2m

Coble, Margaret dau of Abraham & Susan Coble
and wife of Charles Sage
b. 4-15-1830
d. 3-31-1896

Coble, Nancy dau of A. & S. Coble
d. Aug. 1851 aged 26 yrs

Coble, Susan wife of Abraham Coble
d. 3-23-1853 aged 63 years

Coffman, Edward L. son of J. b.
1864 infant

Faucett, Eliza J. (Mrs. Nelson) (Mc Caw)
1813 - 1886

Fendley

Fendley, Malinda J. 1854 - 1873

Fendley, Mary L. 1860- 1873

Fendley, Silas A. 1858 - 1873

Fendley, Susanna 1872 - 1873

West Union Missionary Baptist Church graveyard contd.

Kunkle, Cora 1882 - 1885

Lake, Nancy Ann wife of Samuel Lake
d. 3-4-1853 aged 32y 5m 16ds

Lake, Samuel ----------

Lemaster, Sarah A. b. April 9, 1825
d. 2-6-1880

Meyers, Charles son of J.W. & S?A. Meyers
d. 7-4-1883 aged 18y 1 d

Meyers, John son of J.W. & S.A. Meyers
d. 1864 infant

Mc Caw, Cordelia 1854 - 1873

Mc Caw, Eliza J. 1819 1886 (Died Eliza J. Faucett)

Mc Caw, Nelson 1813 1863

Mc Gaw, Dinah wife of Samuel Mc Gaw
d. --------- 20, 1863 aged 36y 2m

Mc Gaw, Wm. W. b. Aug. 17, 1787
d. 3-24-1858 aged 71y 9m 7ds

Mc Quiston, Sureptah wife of B. Mc Quiston
d. April 8, 1854 aged 26y 2m 18ds

Neiman, Lincoln S. d. 1861
, Minerva d. 1863 infants of J.A.M. Neiman

Neiman, Martha F. d. 1863
, Ulysses Grant d. 1864 infants of J. & A.M. Neiman

Neiman, Mary Ann dau of Jacob & E. Neiman
d. 6-11-1866 aged 17y 8m 13ds

Padgett, Sarah E. dau of J. & M.M. Padgett
d. Oct. 1848 infant

Royster, Lenorah Dau of W.L. & Henrietta Royster
1872 infant

Sage, Charles b. 6-26-1826
d. 1-12-1872

Sage, Charles Sumner, infant son of Margaret & Charles Sage
d. Aug. 10, 1862

Sage, Margaret wife of Charles Sage
and dau of Abraham & Susan Coble
b. 4-15-1830 d. 3-31-1896

WHITNEY CEMETERY
CENTER TWP.,
DELEWARE COUNTY, INDIANA.

(IBB had time to list only a few . There are many more to be listed)

Blackford, Mary wife of James Blackford
d.3-14-1850 aged 43y 9m 27ds

Blackford, James d. 1-31-1852 aged 40y 6m 3ds

Hoover, Jamima dau of Andrew R. & Mary J. Hoover
d. 4-4-1859 infant

Alldredge, Frances wife of E. Alldredge
d. 10-10-1855 aged 58yrs

Moore, Lewis d.11-20-1841 aged 49y 9m 26ds

Walden, Elijah d. 9-2-1835 aged 28y 20ds

Moore, John d. 9-25-1839 aged 66y 8m 10ds

Truitt, George b. 1-9-1800
d. 1-13-1872

Truitt, Frances wife of George ---------
d. 1-19-1836 aged 38yrs

Moore, Sarah wife of John Moore
d. 9-28-1839 aged 63y 2m 2ds

Truitt, Mary 2nd wife of George Truitt
d. 12-4-1859 aged 50yrs

Moore, Elizabeth wife of Wm. R. Moore
d. 2-4-1851 aged 35 or 38 y 11m 19ds

Goings, Mary wife of David Goings
former wife of James Legally
d. 4-6-1862 aged 38yrs

Legalley, James d. 11-8-1851

Shaw, Caroline wife of George N. Shaw
d. 12-6-1857 aged 16y 10ds

Brees, Julia Ann wife of Calvin Brees
d. 7-9-1871 aged 61y 3m 19ds

Brees, Calvin Sr, d. 6-24-1877 aged 68yrs

Alvey, Rufus b. 12-15-1853
d.3-1-1875

Alvey, Wm. b. 3-16-1826
d.12-21-1858